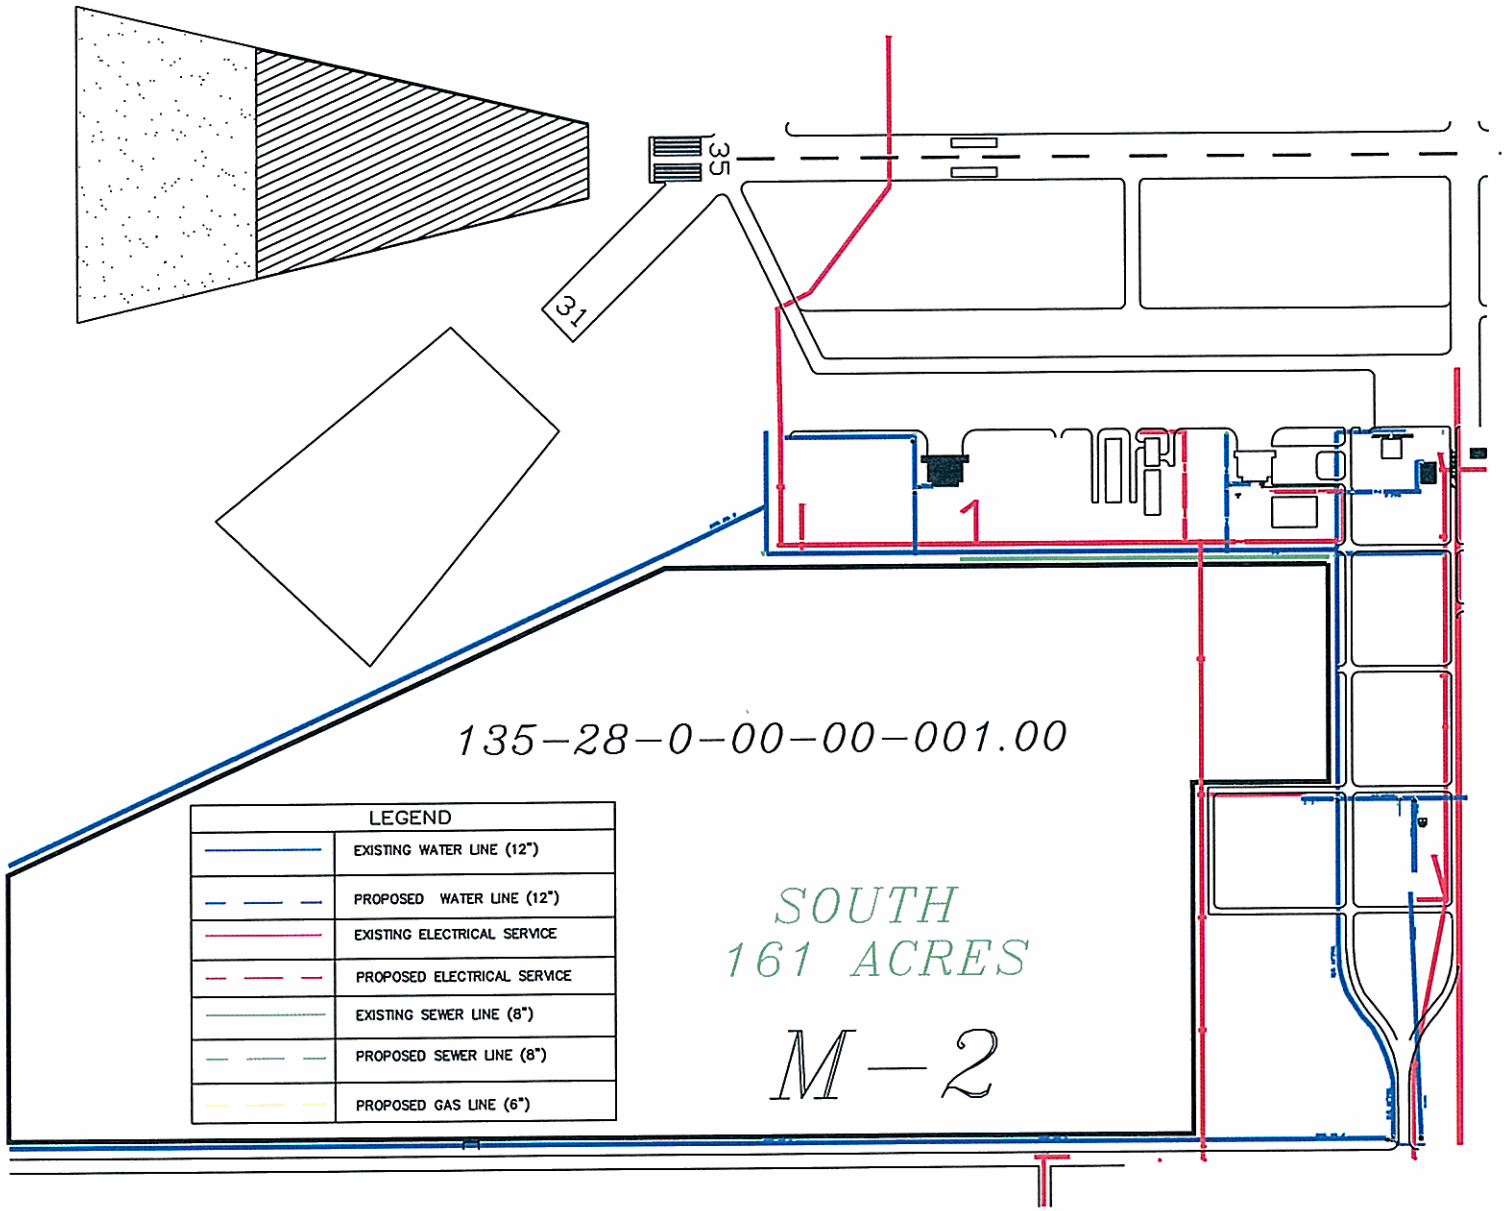
35
31
1
135-28-0-00-00-001.00
SOUTH
161 ACRES
M-2
LEGEND
EXISTING WATER LINE (12")
PROPOSED WATER LINE (12")
EXISTING ELECTRICAL SERVICE
PROPOSED ELECTRICAL SERVICE
EXISTING SEWER LINE (8")
PROPOSED SEWER LINE (8")
PROPOSED GAS LINE (6")