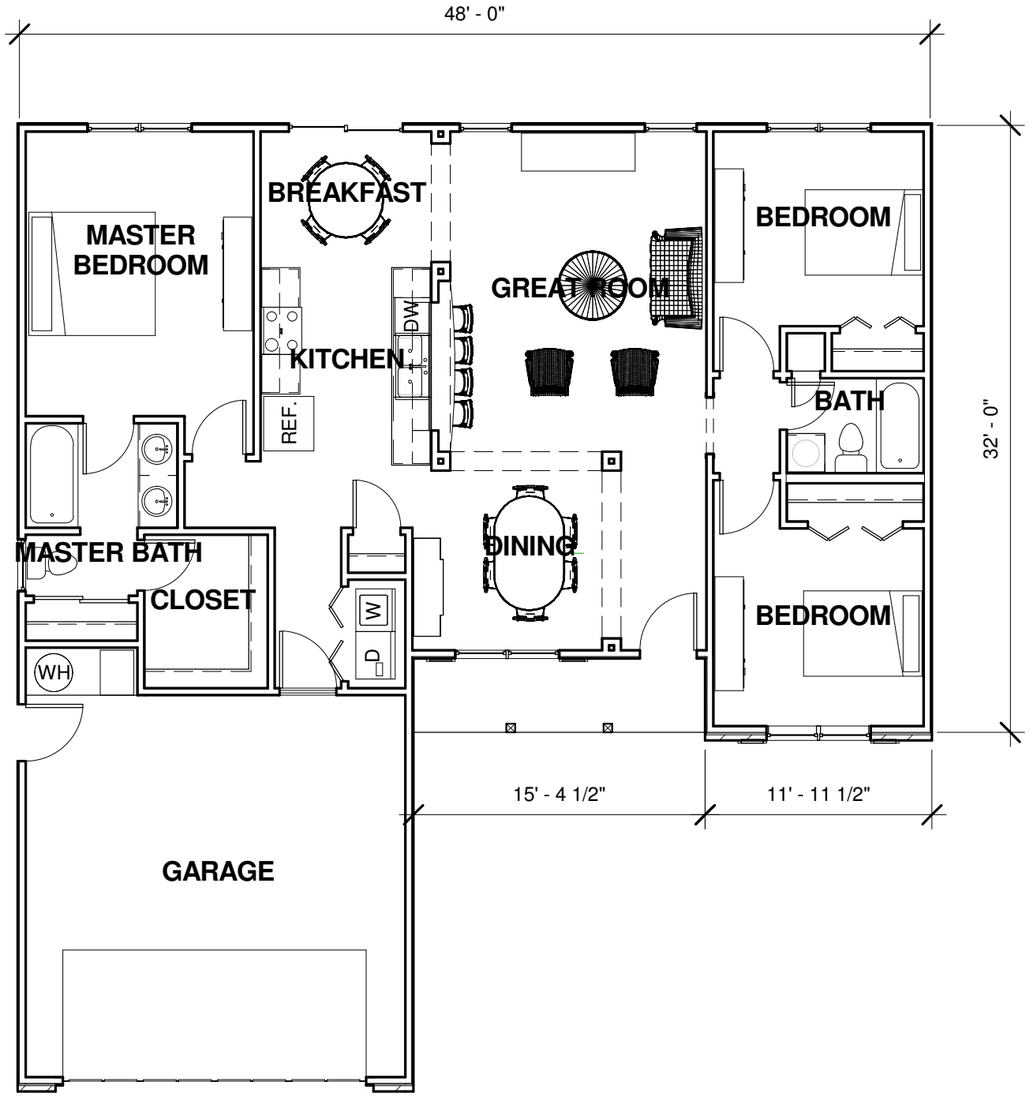

1 First Floor
1/8" = 1'-0"

COPYRIGHT NOTE:

Copyright Heckman & Assoc. P.A. 2005
Federal Copyright law prohibits any duplication of this document inpart or inwhole without express written consent from Heckman & Associates, P.A. - 2005

H&A HECKMAN & ASSOCIATES, P.A. ARCHITECTS

Heckman & Associates, PA
P.O. Box 1314
Independence, KS 67301
T (620) 331-6171
F (620) 331-6172
handa@terraworld.net

INDEPENDENCE HOUSING AUTHORITY

SINGLE FAMILY HOUSE "A"

FLOOR PLAN

Project number	H&A 2505	A1
Date	3 MARCH 2006	
Drawn by	JEH	
Checked by	JEH	Scale 1/8" = 1'-0"

3/3/2006 4:53:44 PM